30% DESIGN STRIPMAP

Preliminary Design Subject to Change
Date: January 2023

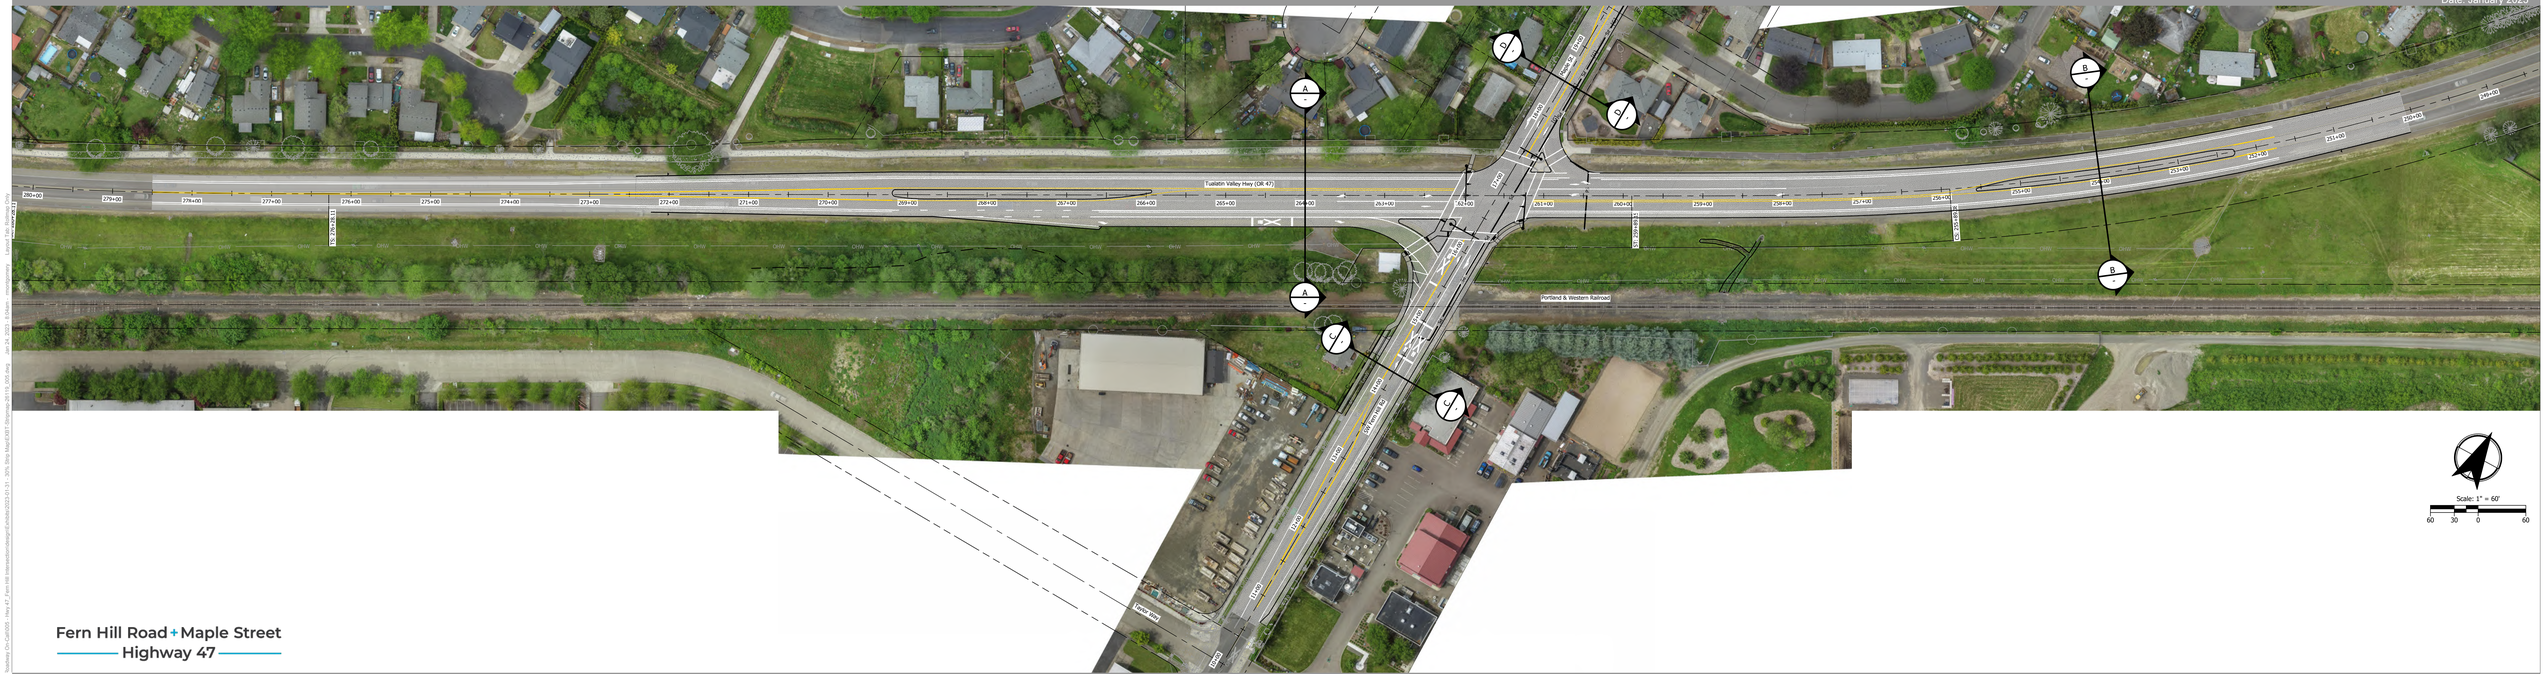

Fern Hill Road + Maple Street
Highway 47

KITTELSON & ASSOCIATES
PHONE: (503) 228-5230 CONTACT: Tony Roos, PE and Russell Montgomery, PE

Highway 47 (OR 47)/Fern Hill Road-Maple Street Intersection

Washington County, Oregon